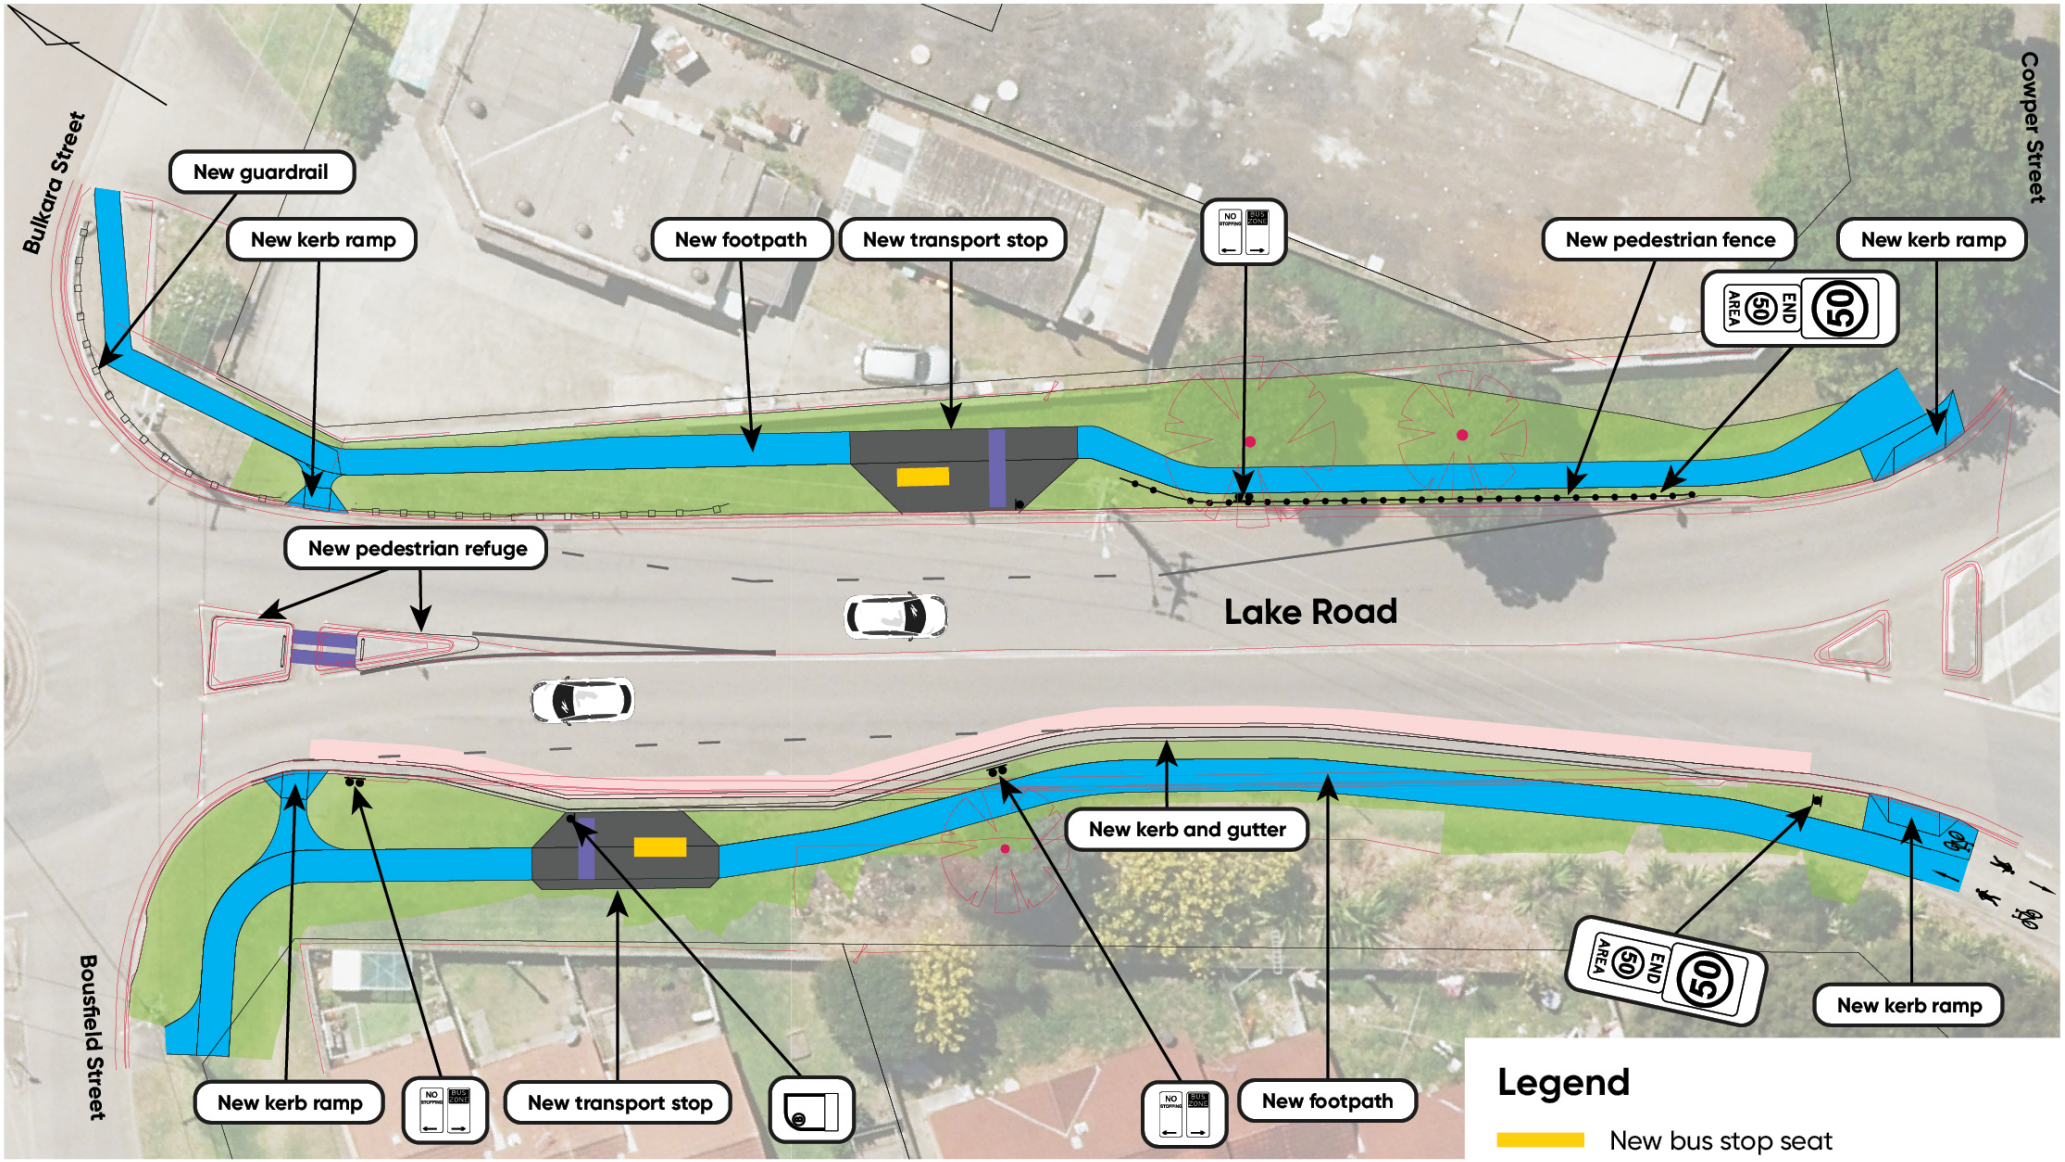

Legend

- New bus stop seat
- New tactile surface
- New footpath
- New kerb and gutter
- Trim and turf
- Existing

Bulkara Street and Lake Road, Wallsend